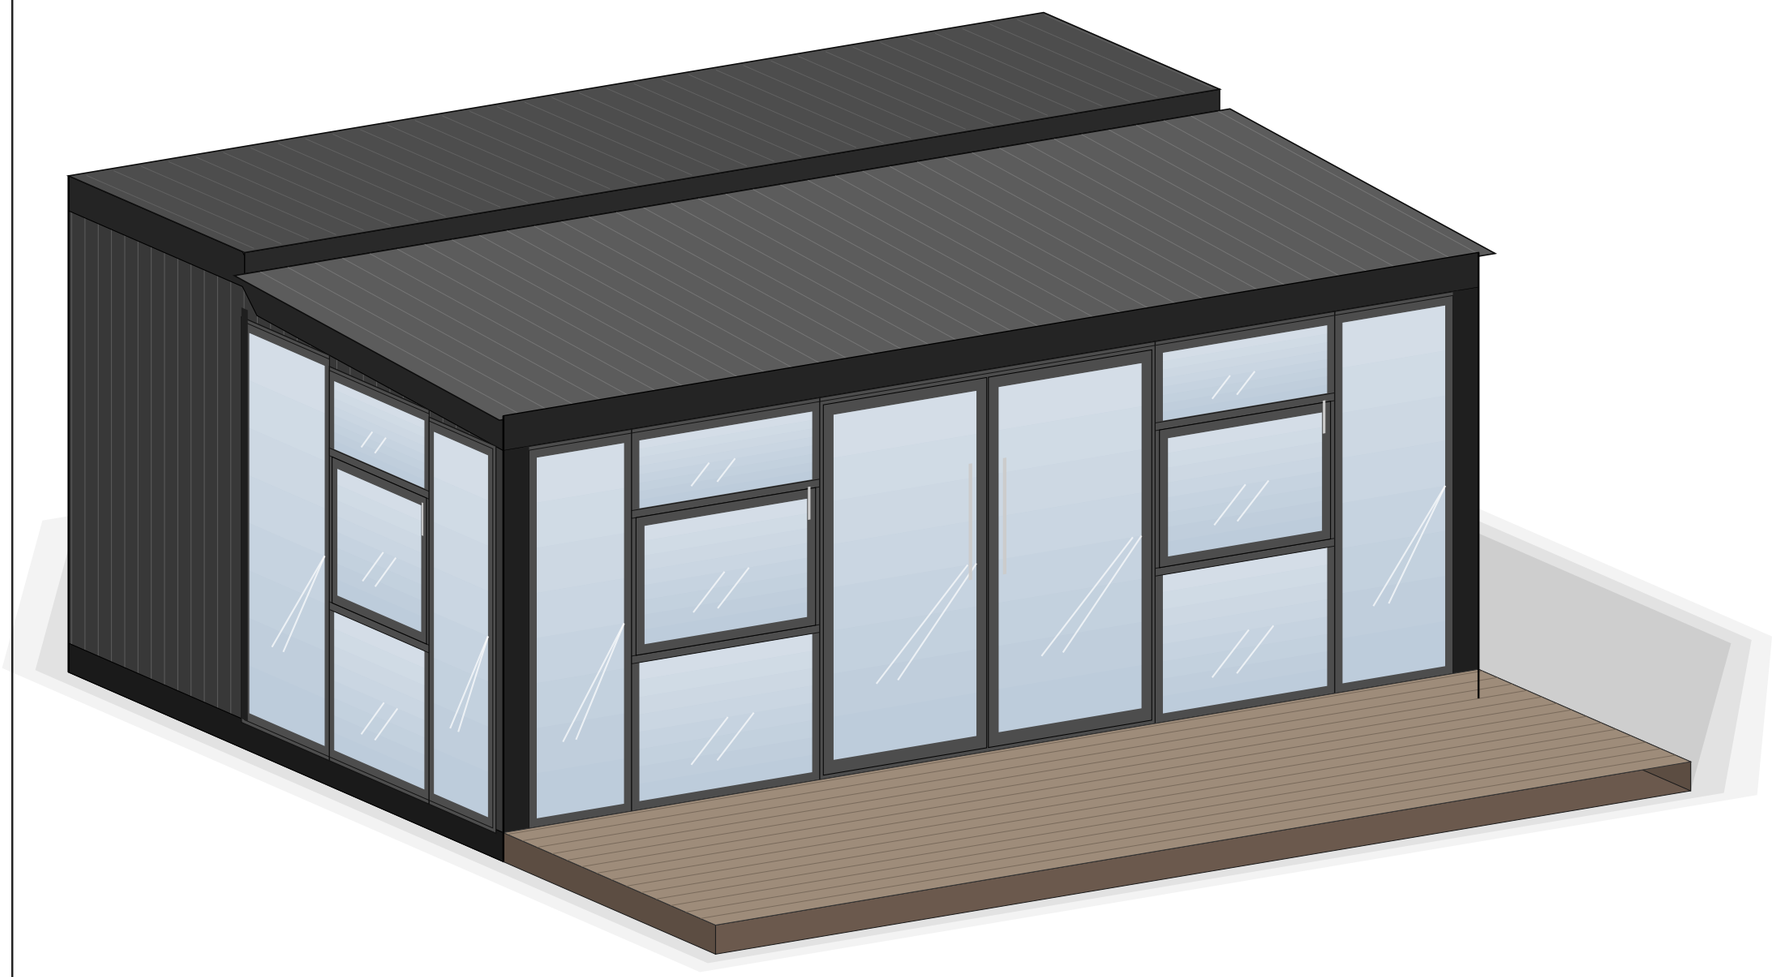


SHEET LIST

Sheet Number	Sheet Name
A100	COVER
A101	FLOOR PLAN
A102	ROOF PLAN
A103	FRONT & REAR
A104	LEFT & RIGHT
A105	SECTION A-A
A106	3D VIEWS
A107	3D PLAN
A108	FOUNDATION PLAN

The Studio

Studio · 1 Bathroom · Glass curtain walls · Deck

Footprint 5700 x 4100mm + 2000mm deck · Core 2560mm · Mono-pitch wing roof

For reference only. Actual dimensions prevail. All dimensions in mm.

Expandable Homes NZ
EXPANDABLE & MODULAR HOMES


No.	Description	Date
1	Issued for client review	18/10/2026

The Studio
Studio · 1 Bathroom · Deck
expandablehome.co.nz

COVER

Drawn by	Sheet size	Scale
EHNZ	A3	NTS

A100

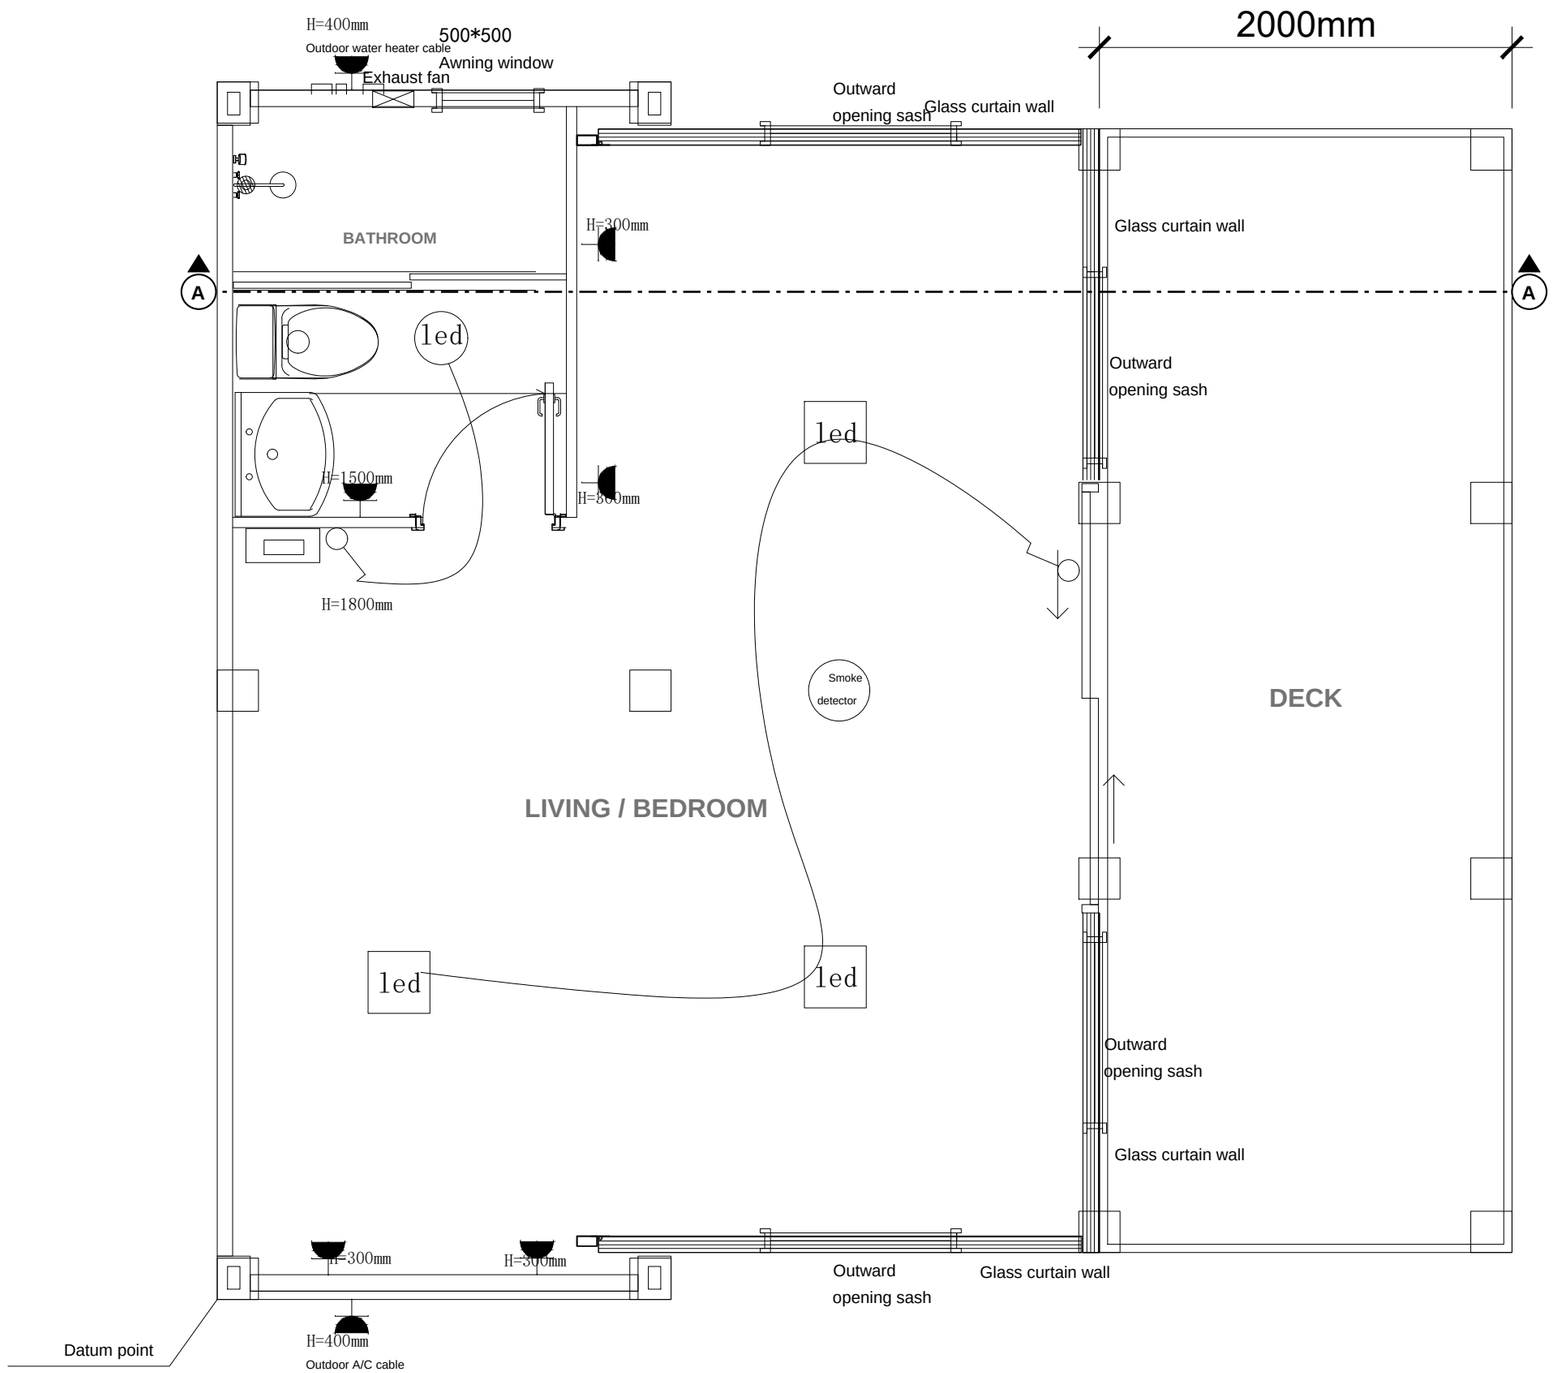

LEGEND

- LED ceiling light
- LED ceiling light (bathroom)
- Light switch
  Curved lines show which lights it controls
- Power point
  H = height above floor, e.g. H=300mm
- Outdoor pre-wired point
  Water heater / air-conditioner, H=400mm
- Smoke detector
- Exhaust fan (bathroom)
- Sliding door to deck
- Glass curtain wall
  Full-height glazing
- Outward opening sash
  Opening window within the glazing

NOTES

- Deck width: 2000mm.
- Bathroom window: 500 x 500mm awning window.
- Heights (H) are measured from finished floor level.

1 FLOOR PLAN & ELECTRICAL

1 : 30

For reference only. Actual dimensions prevail. All dimensions in mm.

Expandable Homes NZ
EXPANDABLE & MODULAR HOMES

No.	Description	Date
1	Issued for client review	18/10/2026

The Studio
Studio · 1 Bathroom · Deck
expandablehome.co.nz


FLOOR PLAN

Drawn by	Sheet size	Scale
EHNZ	A3	1 : 30

A101

1 ROOF PLAN

1 : 40

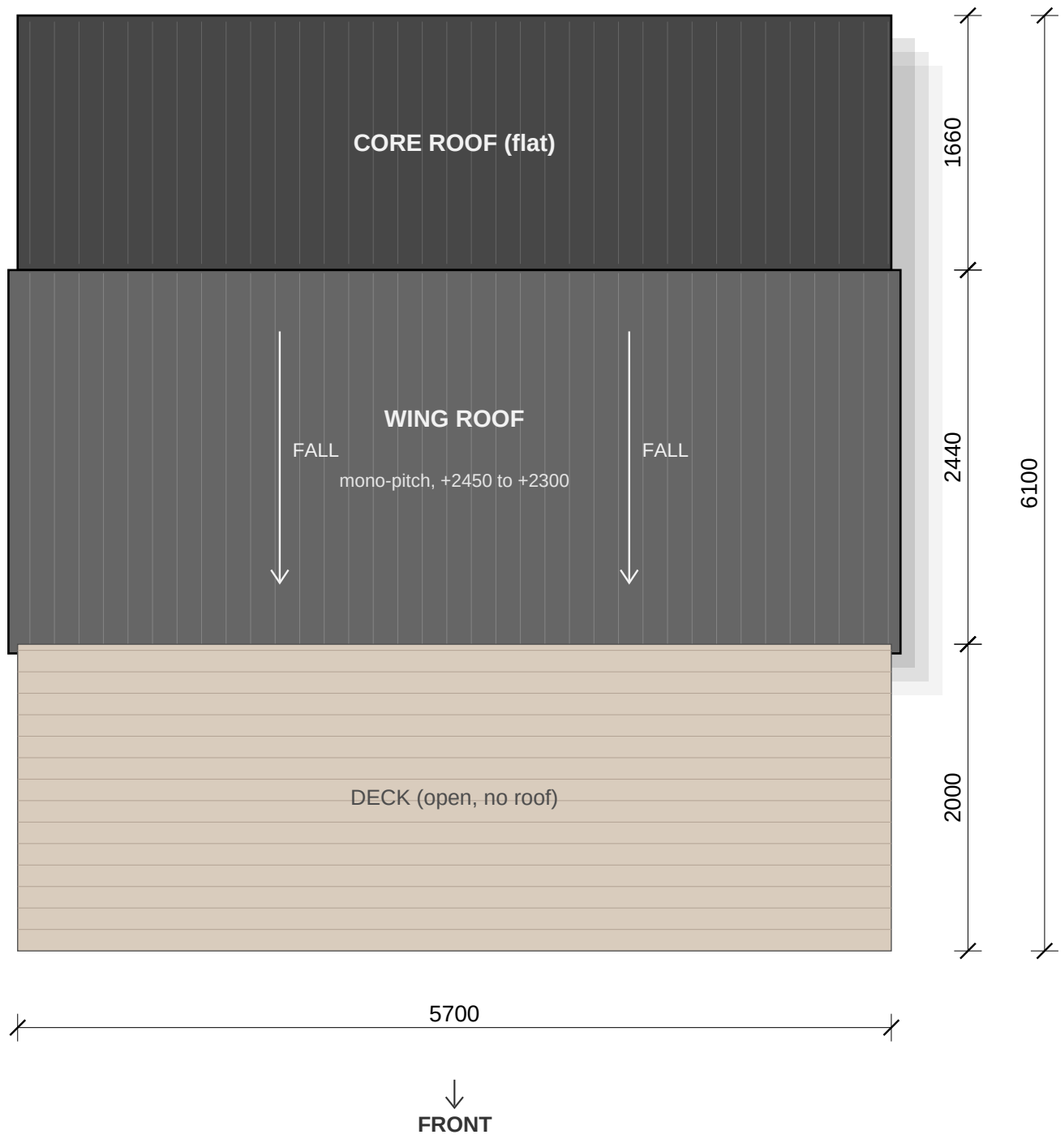

For reference only. Actual dimensions prevail. All dimensions in mm.

Expandable Homes NZ
EXPANDABLE & MODULAR HOMES


No.	Description	Date
1	Issued for client review	18/10/2026

The Studio
Studio · 1 Bathroom · Deck
expandablehome.co.nz

ROOF PLAN


Drawn by	Sheet size	Scale
EHNZ	A3	1 : 40

A102

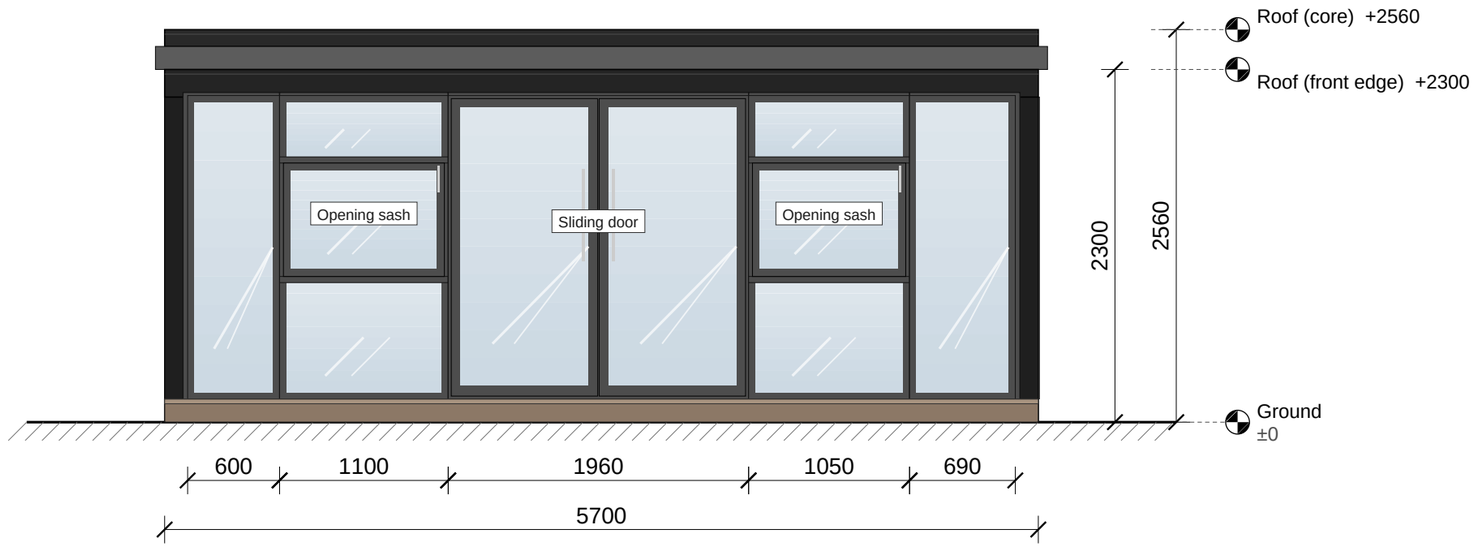

1 FRONT (DECK SIDE)

1 : 40

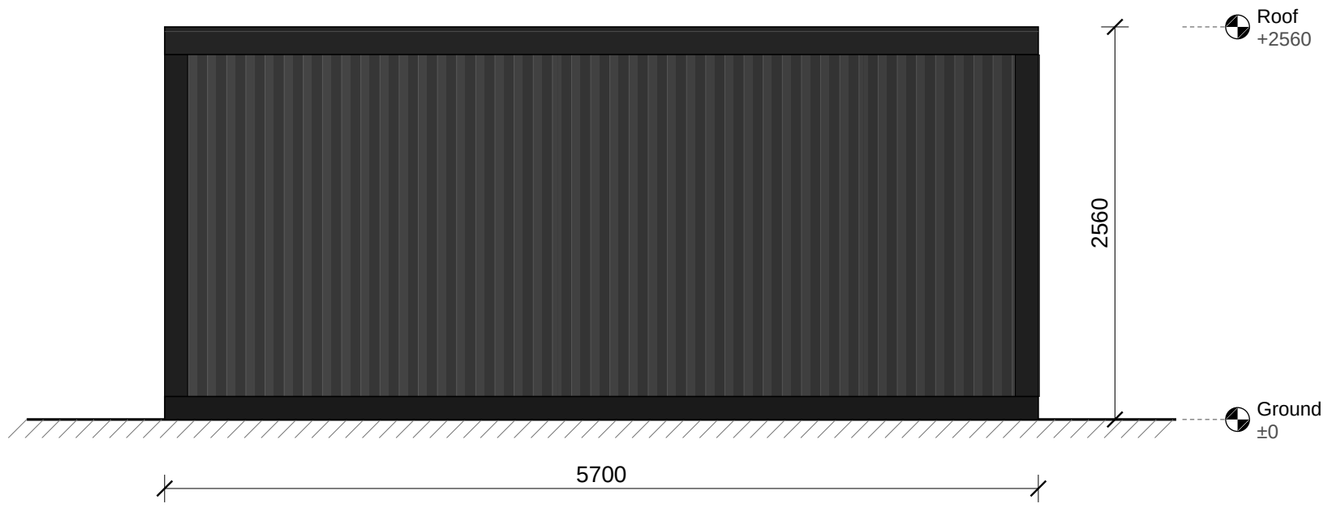

2 REAR

1 : 40

For reference only. Actual dimensions prevail. All dimensions in mm.

Expandable Homes NZ
EXPANDABLE & MODULAR HOMES


No.	Description	Date
1	Issued for client review	18/10/2026

The Studio
Studio · 1 Bathroom · Deck
expandablehome.co.nz

FRONT & REAR

Drawn by	Sheet size	Scale
EHNZ	A3	1 : 40


A103

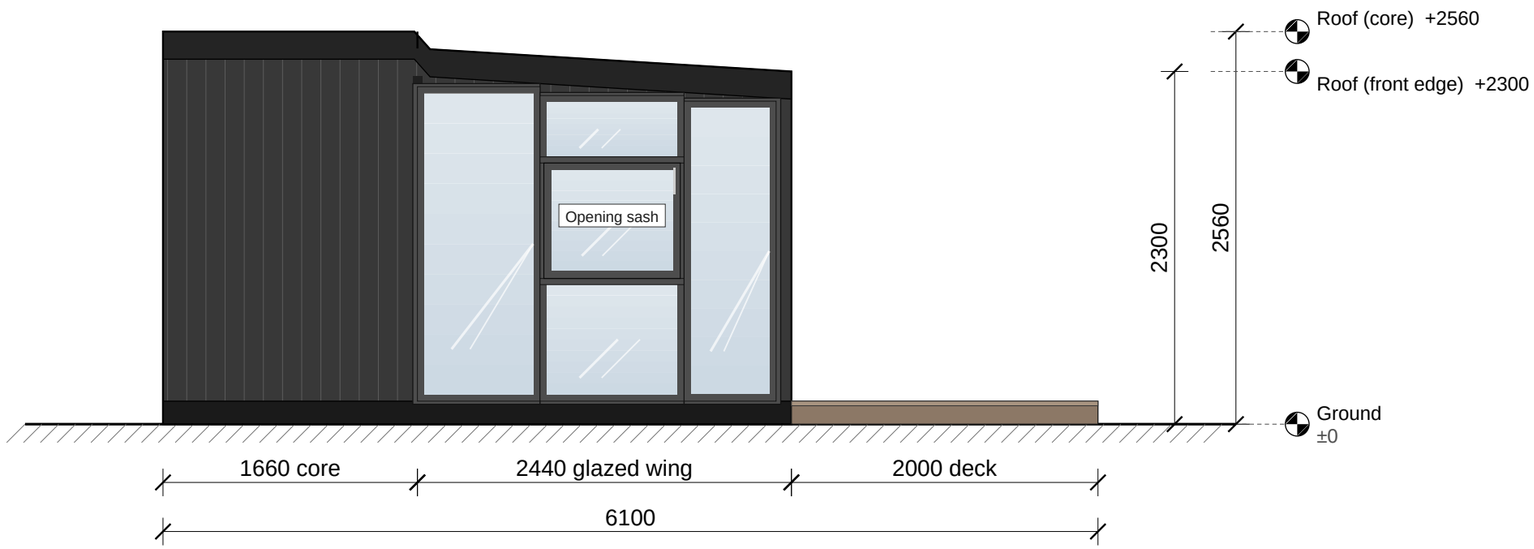

1 LEFT END

1 : 40

Wing roof falls towards the front (deck side).

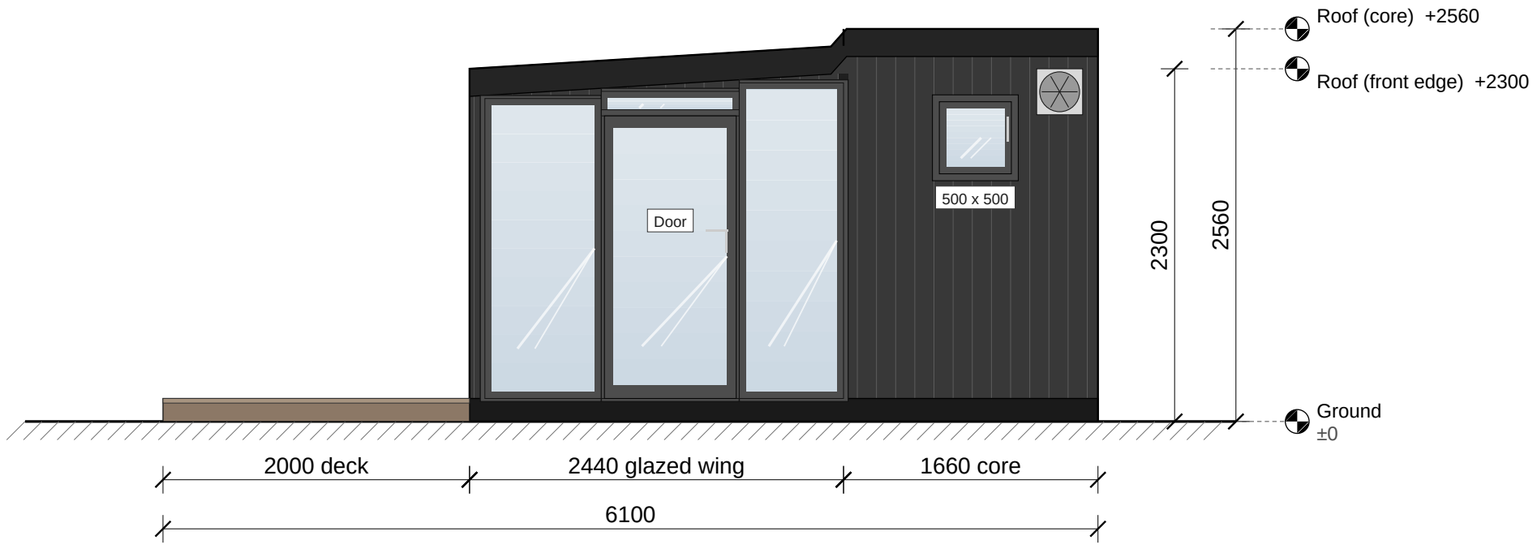

2 RIGHT END

1 : 40

For reference only. Actual dimensions prevail. All dimensions in mm.

Expandable Homes NZ
EXPANDABLE & MODULAR HOMES


No.	Description	Date
1	Issued for client review	18/10/2026

The Studio
Studio · 1 Bathroom · Deck
expandablehome.co.nz

LEFT & RIGHT

Drawn by	Sheet size	Scale
EHNZ	A3	1 : 40

A104

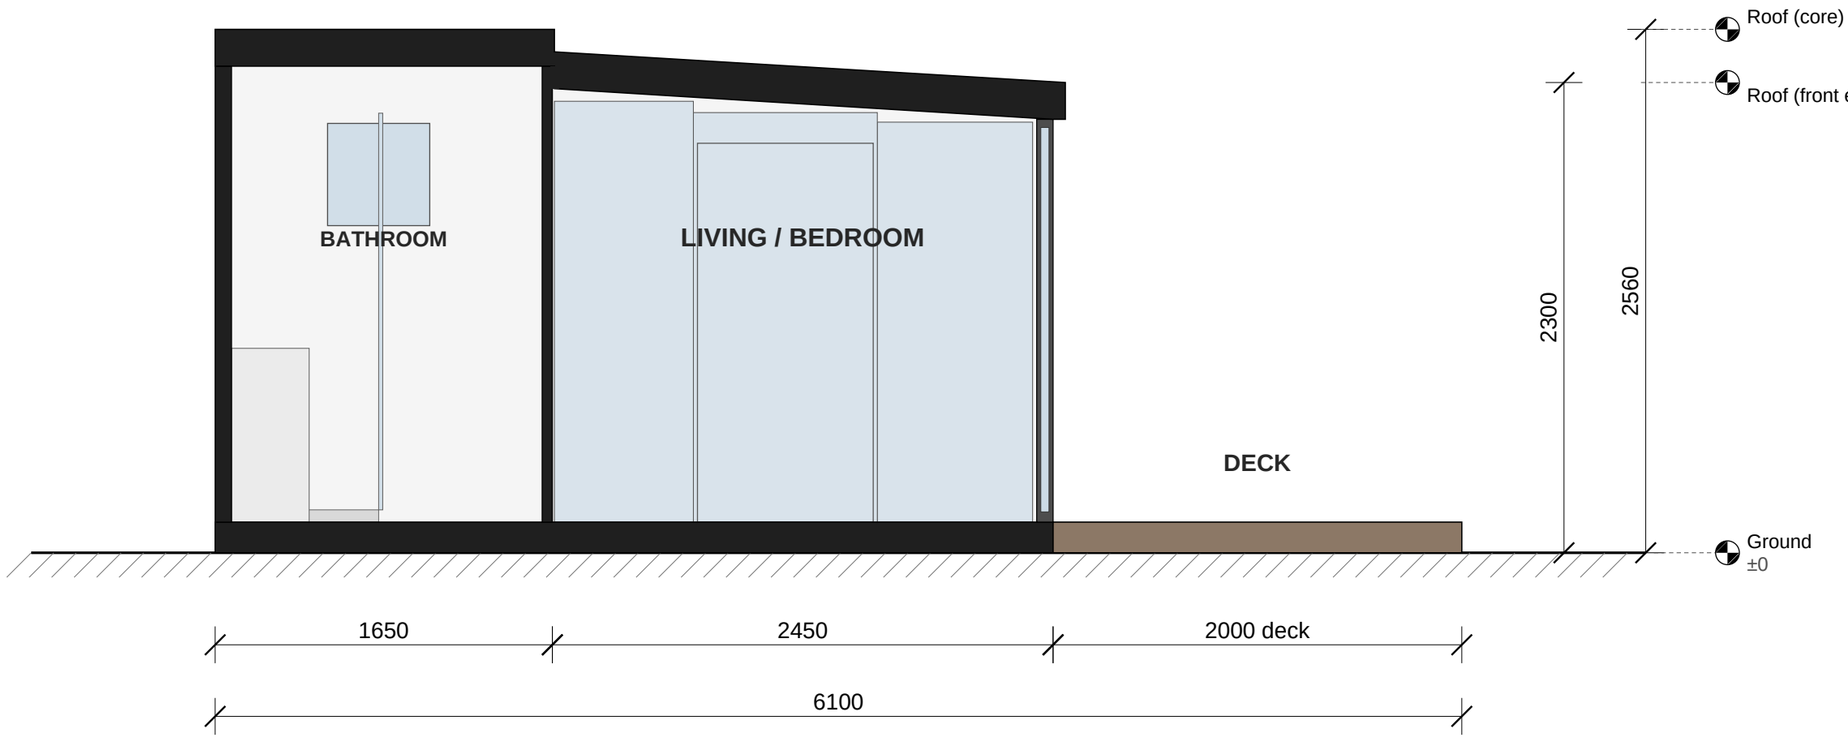

1 SECTION A-A

1 : 30

Section through the bathroom and living area, looking towards the right end (glazed end with door). Build-up shown indicatively.

For reference only. Actual dimensions prevail. All dimensions in mm.

Expandable Homes NZ
EXPANDABLE & MODULAR HOMES


No.	Description	Date
1	Issued for client review	18/10/2026

The Studio
Studio · 1 Bathroom · Deck
expandablehome.co.nz

SECTION A-A

Drawn by	Sheet size	Scale
EHNZ	A3	1 : 30

A105

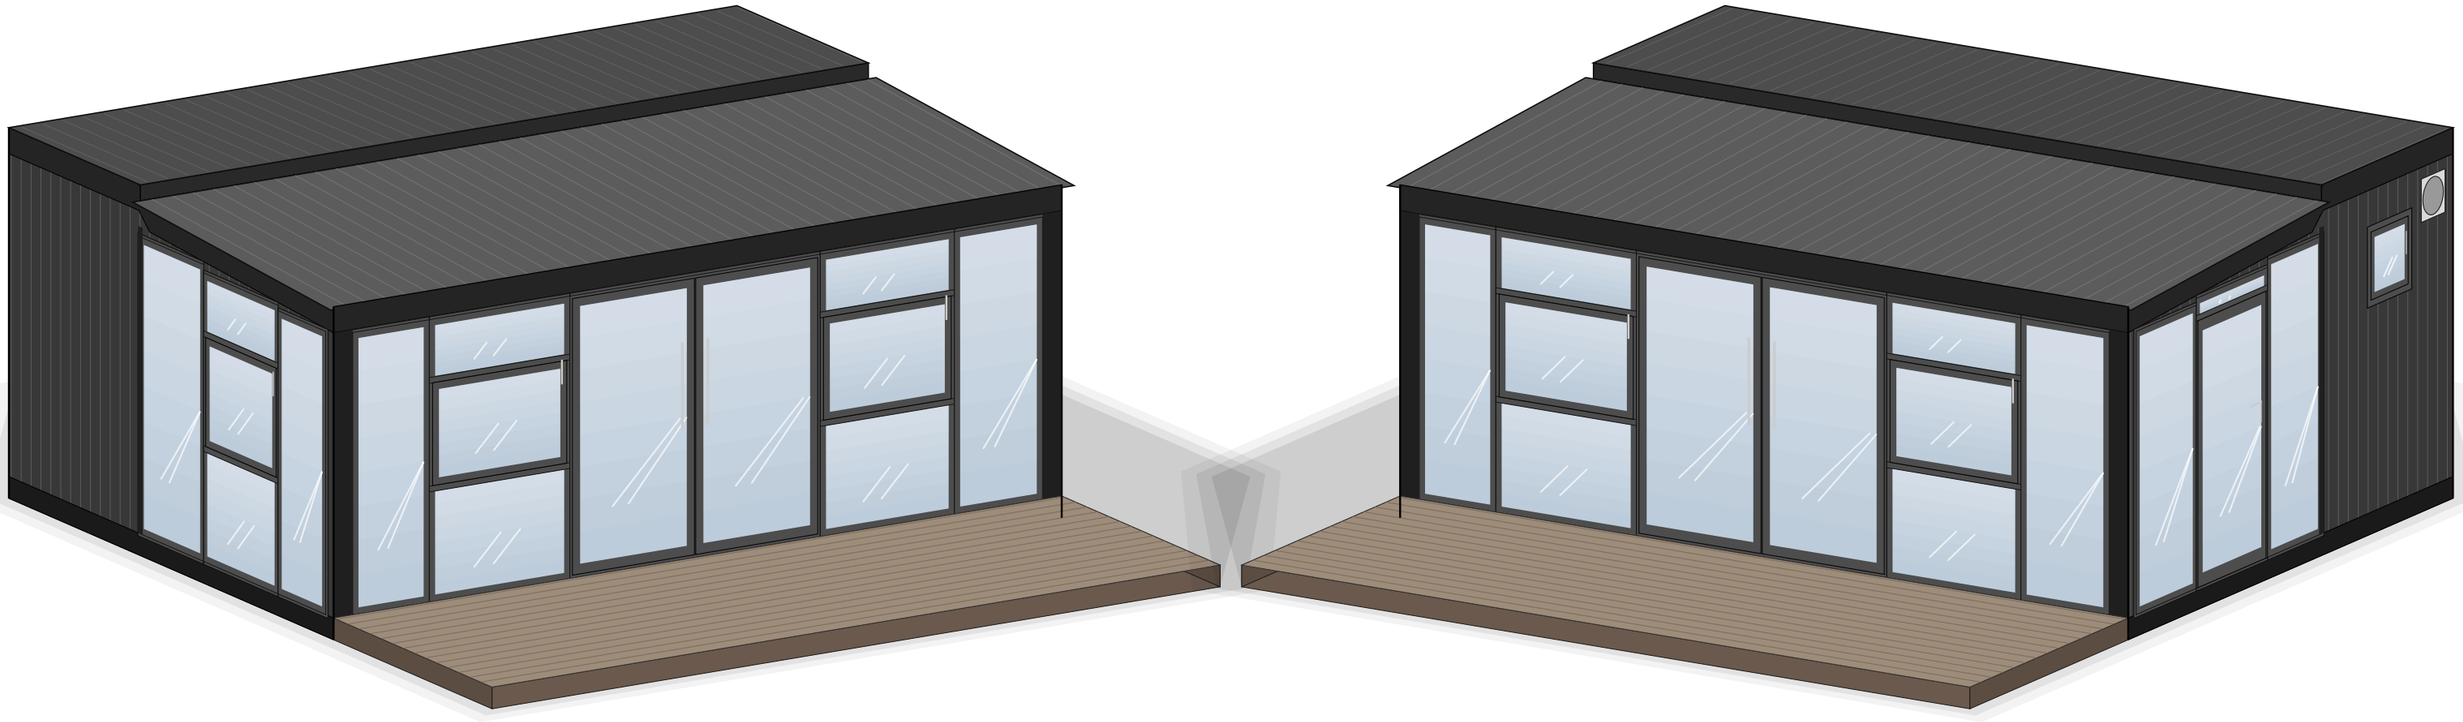

1 FRONT-LEFT VIEW

2 FRONT-RIGHT VIEW

For reference only. Actual dimensions prevail. All dimensions in mm.

Expandable Homes NZ
EXPANDABLE & MODULAR HOMES


No.	Description	Date
1	Issued for client review	18/10/2026

The Studio
Studio · 1 Bathroom · Deck
expandablehome.co.nz

3D VIEWS

Drawn by	Sheet size	Scale
EHNZ	A3	NTS

A106

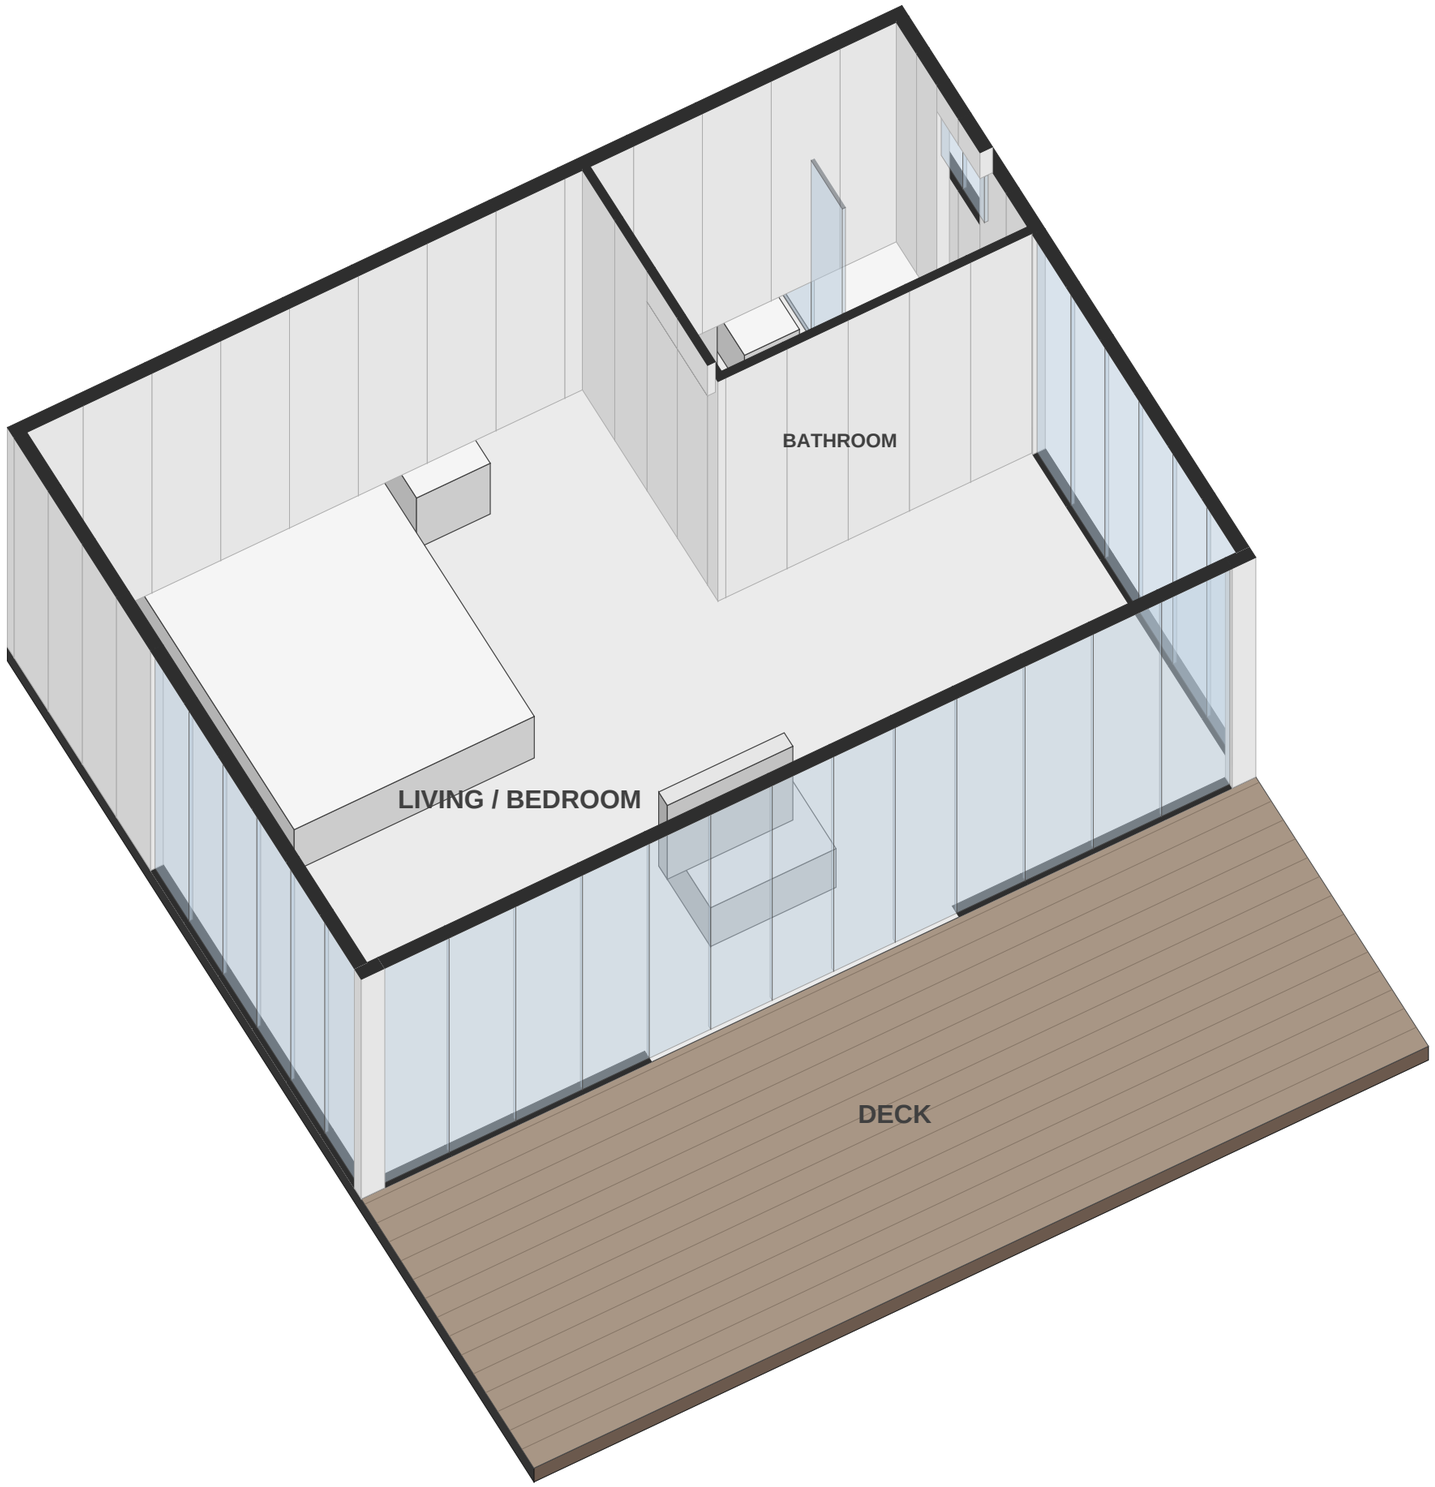

1 3D PLAN (CUTAWAY)

For reference only. Actual dimensions prevail. All dimensions in mm.

Expandable Homes NZ
EXPANDABLE & MODULAR HOMES


No.	Description	Date
1	Issued for client review	18/10/2026

The Studio
Studio · 1 Bathroom · Deck
expandablehome.co.nz

3D PLAN

Drawn by	Sheet size	Scale
EHNZ	A3	NTS

A107

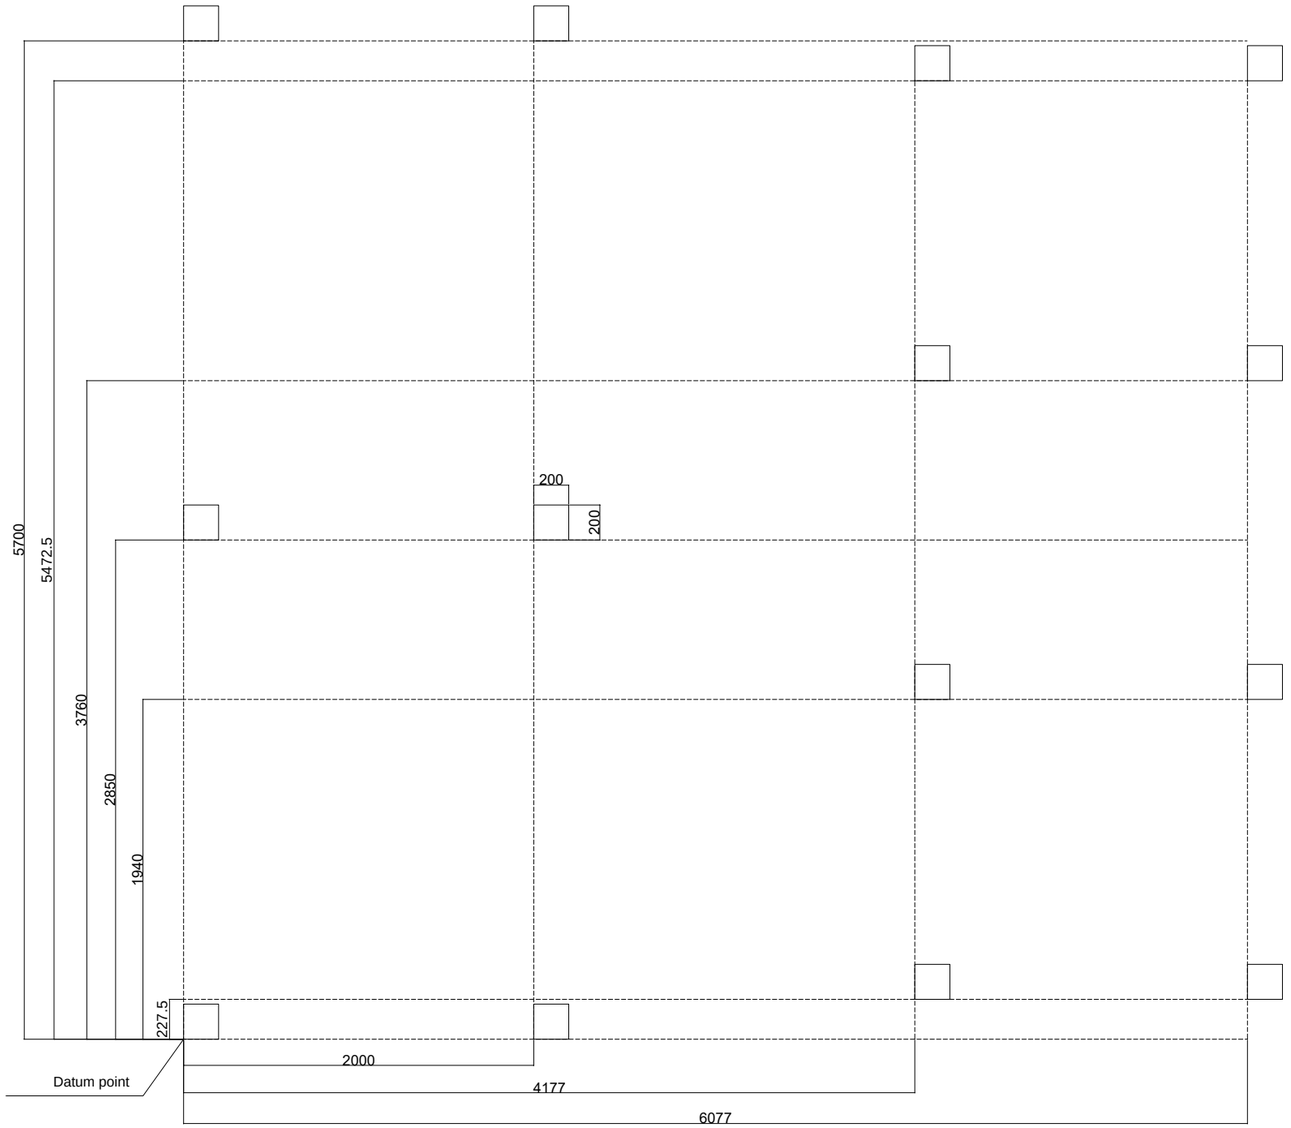

1 GROUND PILE LAYOUT

1 : 35

NOTES

- Squares show 200 x 200mm pile pads.
- Dimensions from datum point (bottom-left).
- Includes deck piles.
- Final pile design to suit site.

For reference only. Actual dimensions prevail. All dimensions in mm.

Expandable Homes NZ
EXPANDABLE & MODULAR HOMES

No.	Description	Date
1	Issued for client review	18/10/2026

The Studio
Studio · 1 Bathroom · Deck
expandablehome.co.nz

FOUNDATION PLAN

Drawn by	Sheet size	Scale
EHNZ	A3	1 : 35

A108